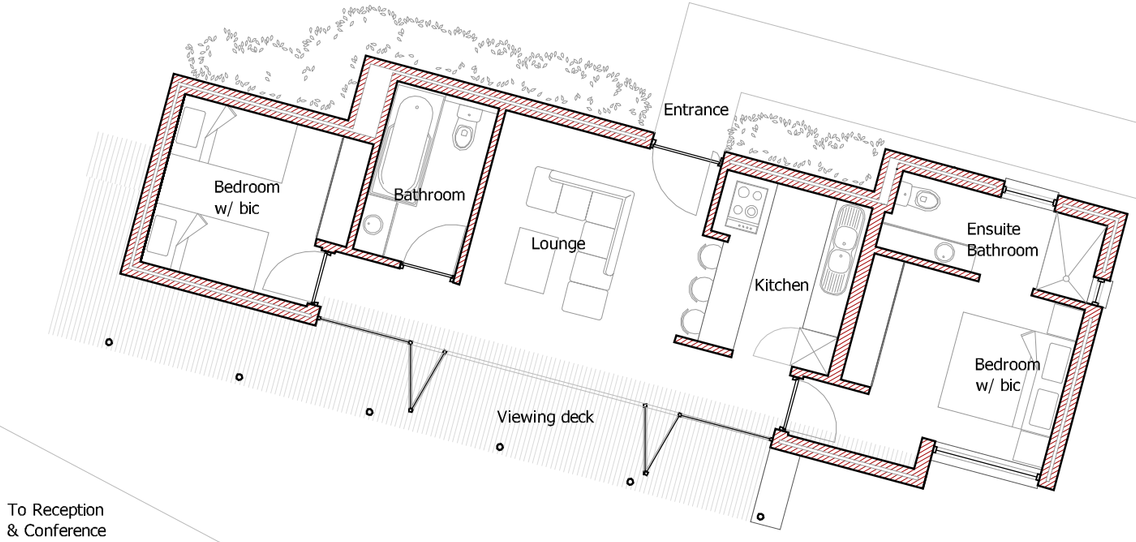

To Reception
& Conference
Facility

Pedestrian
Walkway

Parking

Pedestrian
Walkway

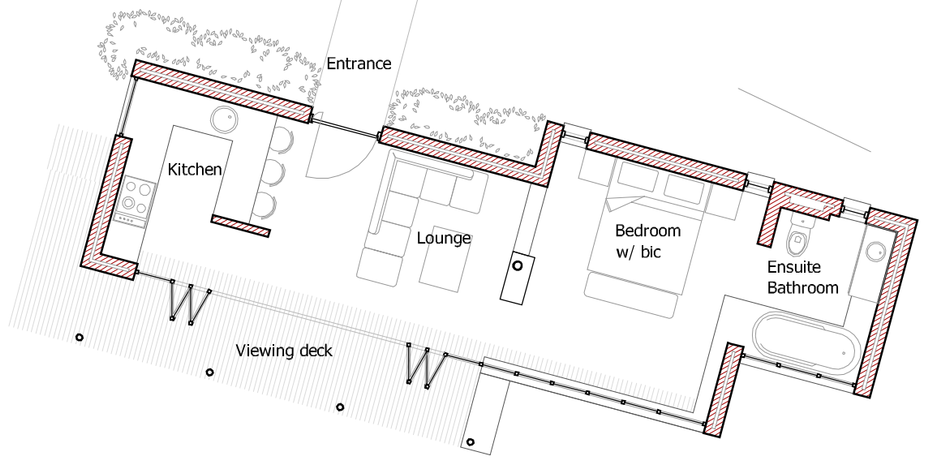

To Chalets

general chalet unit layout

scale 1 :100

general notes:

All dimensions are given in millimetres, unless otherwise specified.

Do not scale drawings.

All dimensions to be checked on site before construction commences.

Contractors to adhere to all local authority's regulations and requirements.

All work to be done in accordance with the National Building Regulations and Building Act, Act SABS 400-1990.

construction notes:

All trade names quoted may be substituted by similar, subject to architect's approval.

All materials to be installed in strict accordance with manufacturer's specifications.

All conduity to be SABS approved quality PVC and to be cast, chased or built into brickwork.

All light fitting is to be fitted to comply with the relevant code of practice as specified in SABS 0114: Part I.

All new work to be made good with existing.

area data (in m²):

area of erf:	-
existing area:	-
existing coverage:	-%
demolished area:	-
demolished coverage:	-%
new area:	-
new coverage:	-%
total area:	**-**
total coverage:	**-%**
new garages:	n/a
new bathrooms:	n/a

project:
Proposed Motherwell
Eco-Tourism Accommodation
ERF 000,
00 Road,
Suburb,
Port Elizabeth,
6001,
South Africa

client:
Mr. Rory Riordan
Prof. Deon Pretorius

contact:
Mr. Rory Riordan
tel.: +27 (0) 41 000 0000

consultant:
22 Landsdowne Place
Richmond Hill
Port Elizabeth
South Africa
6001

P.O. Box 1737
Port Elizabeth
South africa
6000

tel.: +27 41 582 1073
fax.: +27 41 582 1083
eml.: matrixcc@mweb.co.za

contact:
Prof. Albrecht Herholdt
Ms. Hedwig Crooijmans
Mr./Miss/Mrs. A.N. Other

© Copyright reserved The Matrix cc 2006
Directors: Prof. A. D. Herholdt • SACAP Reg. 2790
Ms. H. Crooijmans • UDESA Reg. 0302

THE MATRIX cc
URBAN DESIGNERS AND ARCHITECTS

dwg. description:
Sketch Plan S01
Individual Chalet Units

scale:	date:
as indicated	07/11/13
drawn by:	checked:
gcl	.....

file name:
191 - Motherwell Site plan.dwg

sheet no.: **004**

Please **recycle** this document when it becomes redundant.